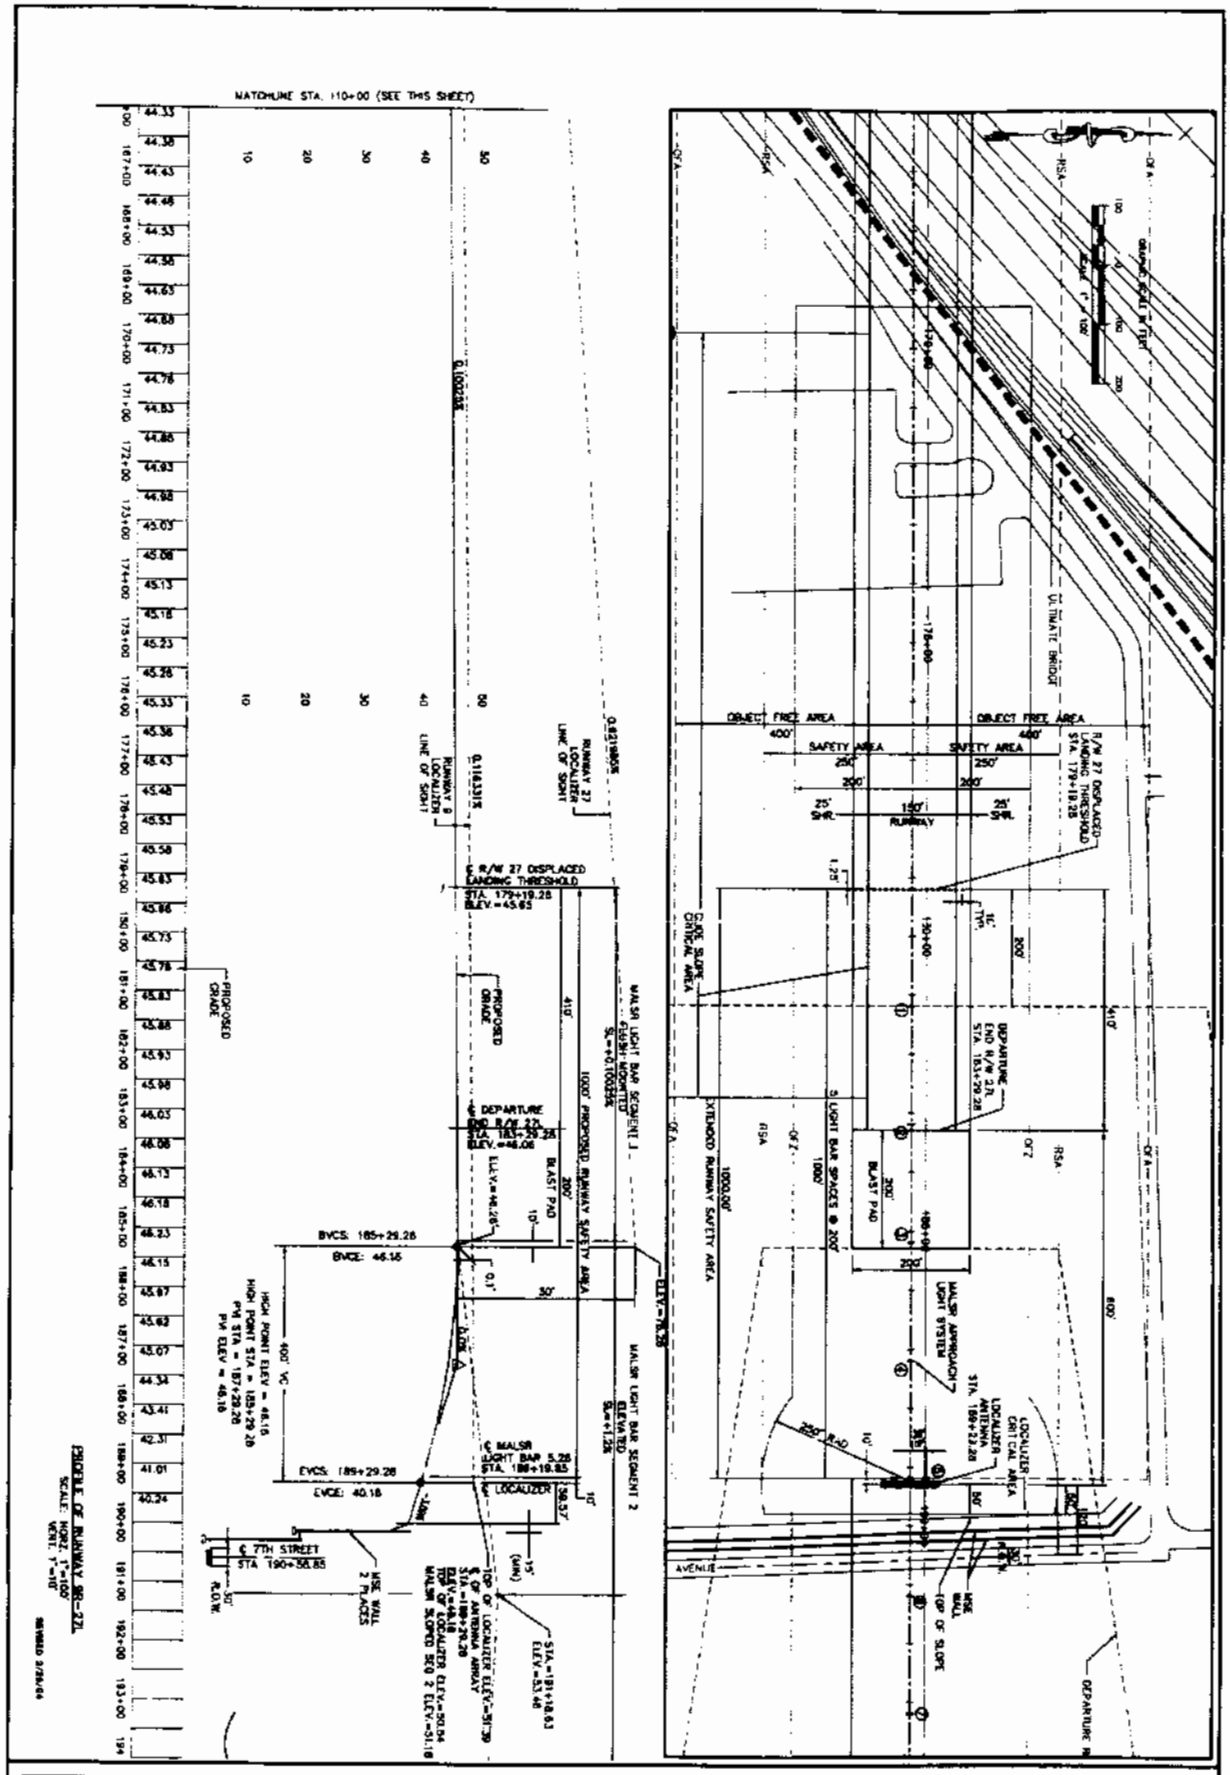

FIGURE: 9

PLAN PROFILE RECONSTRUCTION/EXTENSION OF RUNWAY 9R-27L (4 OF 5)

Fort Lauderdale - Hollywood International Airport

URS